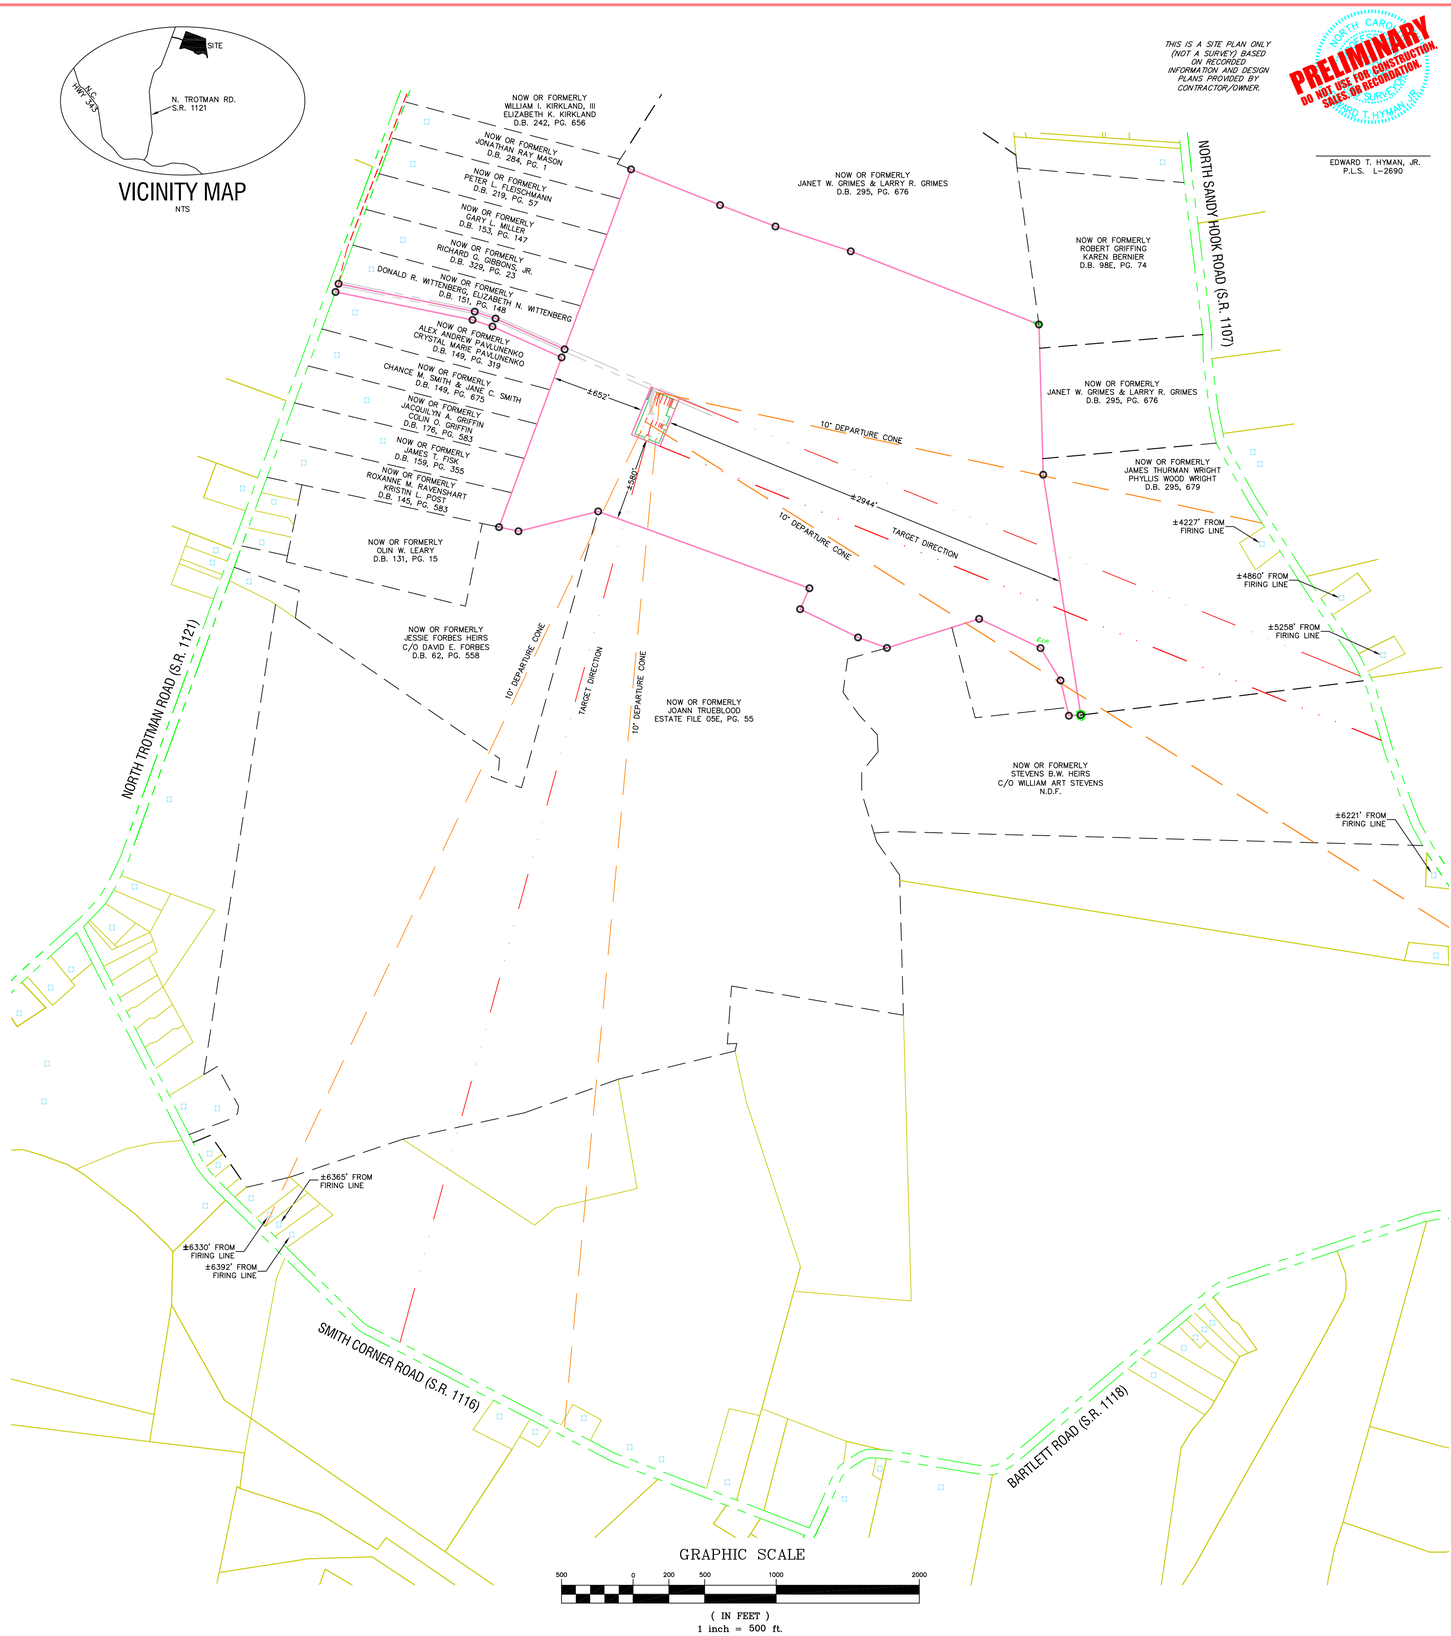

SITE PLAN

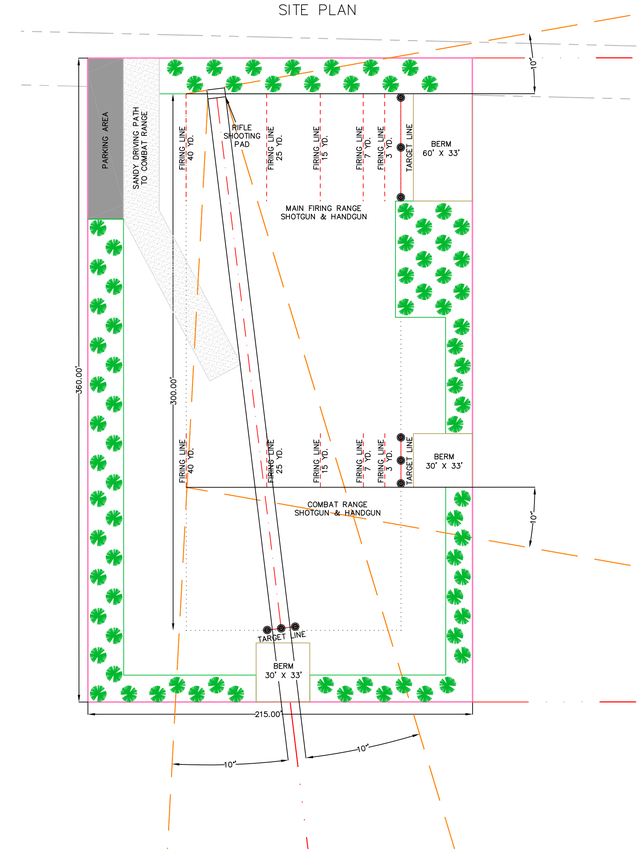

GRAPHIC SCALE

40 0 20 40 80 160

(IN FEET)
1 inch = 40 ft.

BAFFLE & BERM CROSS SECTION

(1 inch = 10 ft.)

MOVEABLE OVERHEAD DEFLECTION BAFFLE DESIGN BY OTHERS.

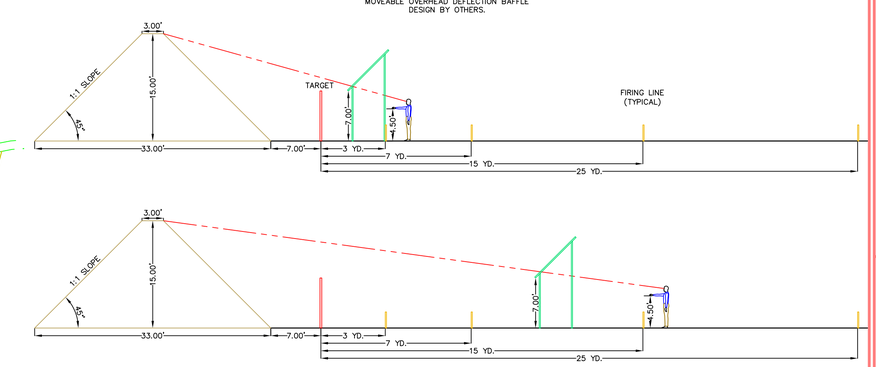

FRONT VIEW

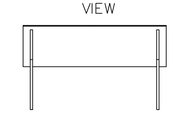

LEGEND

EIP	EXISTING IRON PIPE
EIR	EXISTING IRON REBAR
	CORNER MARKER
	CALCULATED POINT
	EXISTING HOMES
	TREES AND/OR SHRUBS
	PROPERTY LINE
	PROPERTY EXTENSION
	RIGHT OF WAY LINE
	TARGET DIRECTION
	SURROUNDING PARCELS
	EXISTING DITCH

E.T. HYMAN SURVEYING, PC
133 US Hwy 158 West, Suite E
Camden, NC 27921 License C-4161
(252) 338-2919 • (252) 338-5532 Fax

SITE PLAN FOR

CAMDEN COUNTY SHERIFF'S DEPARTMENT

SHILOH TOWNSHIP

CAMDEN COUNTY, NORTH CAROLINA

PROPOSED FIRING RANGE

OCTOBER 27, 2015

REVISIONS:

PROJECT #: 15-164
DRAWING #: 15-164
DRAWN: ETH
CHECKED: ETH
APPROVED: ETH
DATE: 10/22/2015
SHEET #: 1
SCALE: 1" = 500'

1