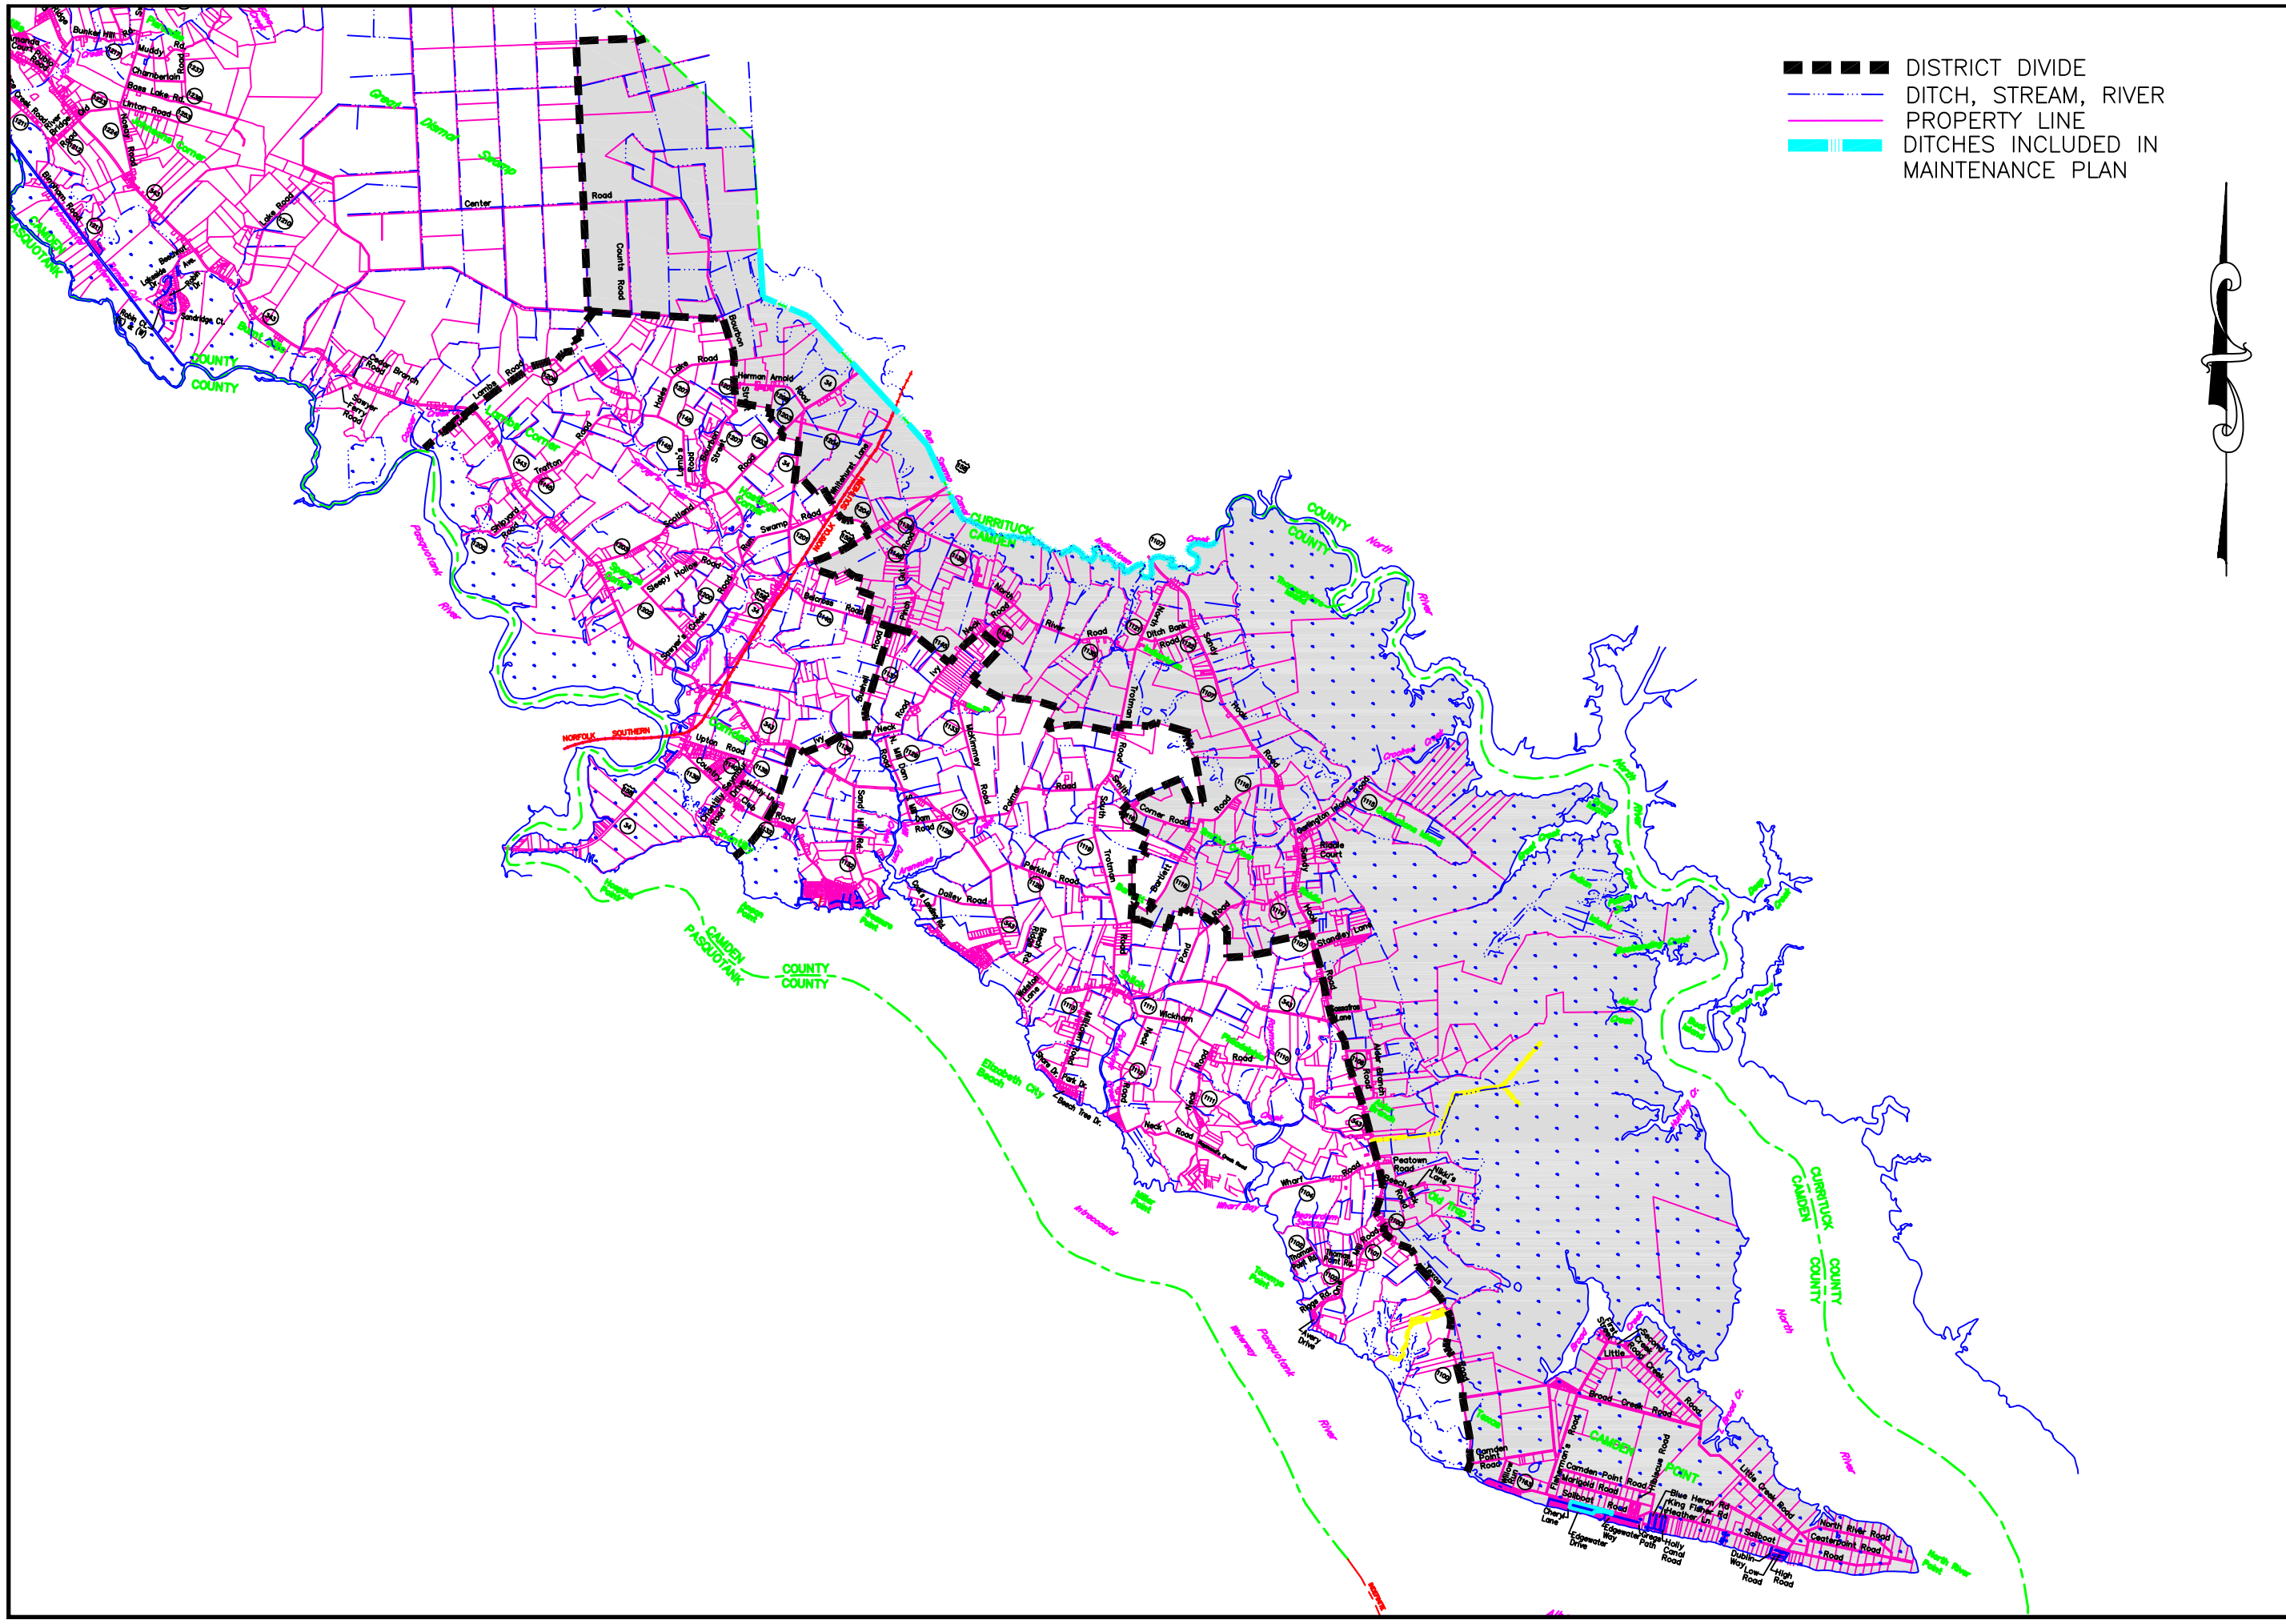

Hobbs, Upchurch & Associates, P.A.
Consulting Engineers
SOUTHERN PINES, NC – MYRTLE BEACH, SC – BEAUFORT, SC
NAGS HEAD, NC – RALEIGH, NC – CHARLOTTE, NC
2522 S. Croatan Hwy., Suite 2A, Nags Head, North Carolina 27959
Phone: (252) 441-3913 – Fax: (252) 441-2100

CAMDEN COUNTY DRAINAGE STUDY

CAMDEN COUNTY, NORTH CAROLINA

FIGURE 2.5: NORTH RIVER DISTRICT

DATE:	JUNE 2005
DESIGNED:	JHB
DRAWN:	JHB
CHECKED:	ETW
SCALE:	1" = 10,000'